LAWNDALE ROAD DETOUR PLAN

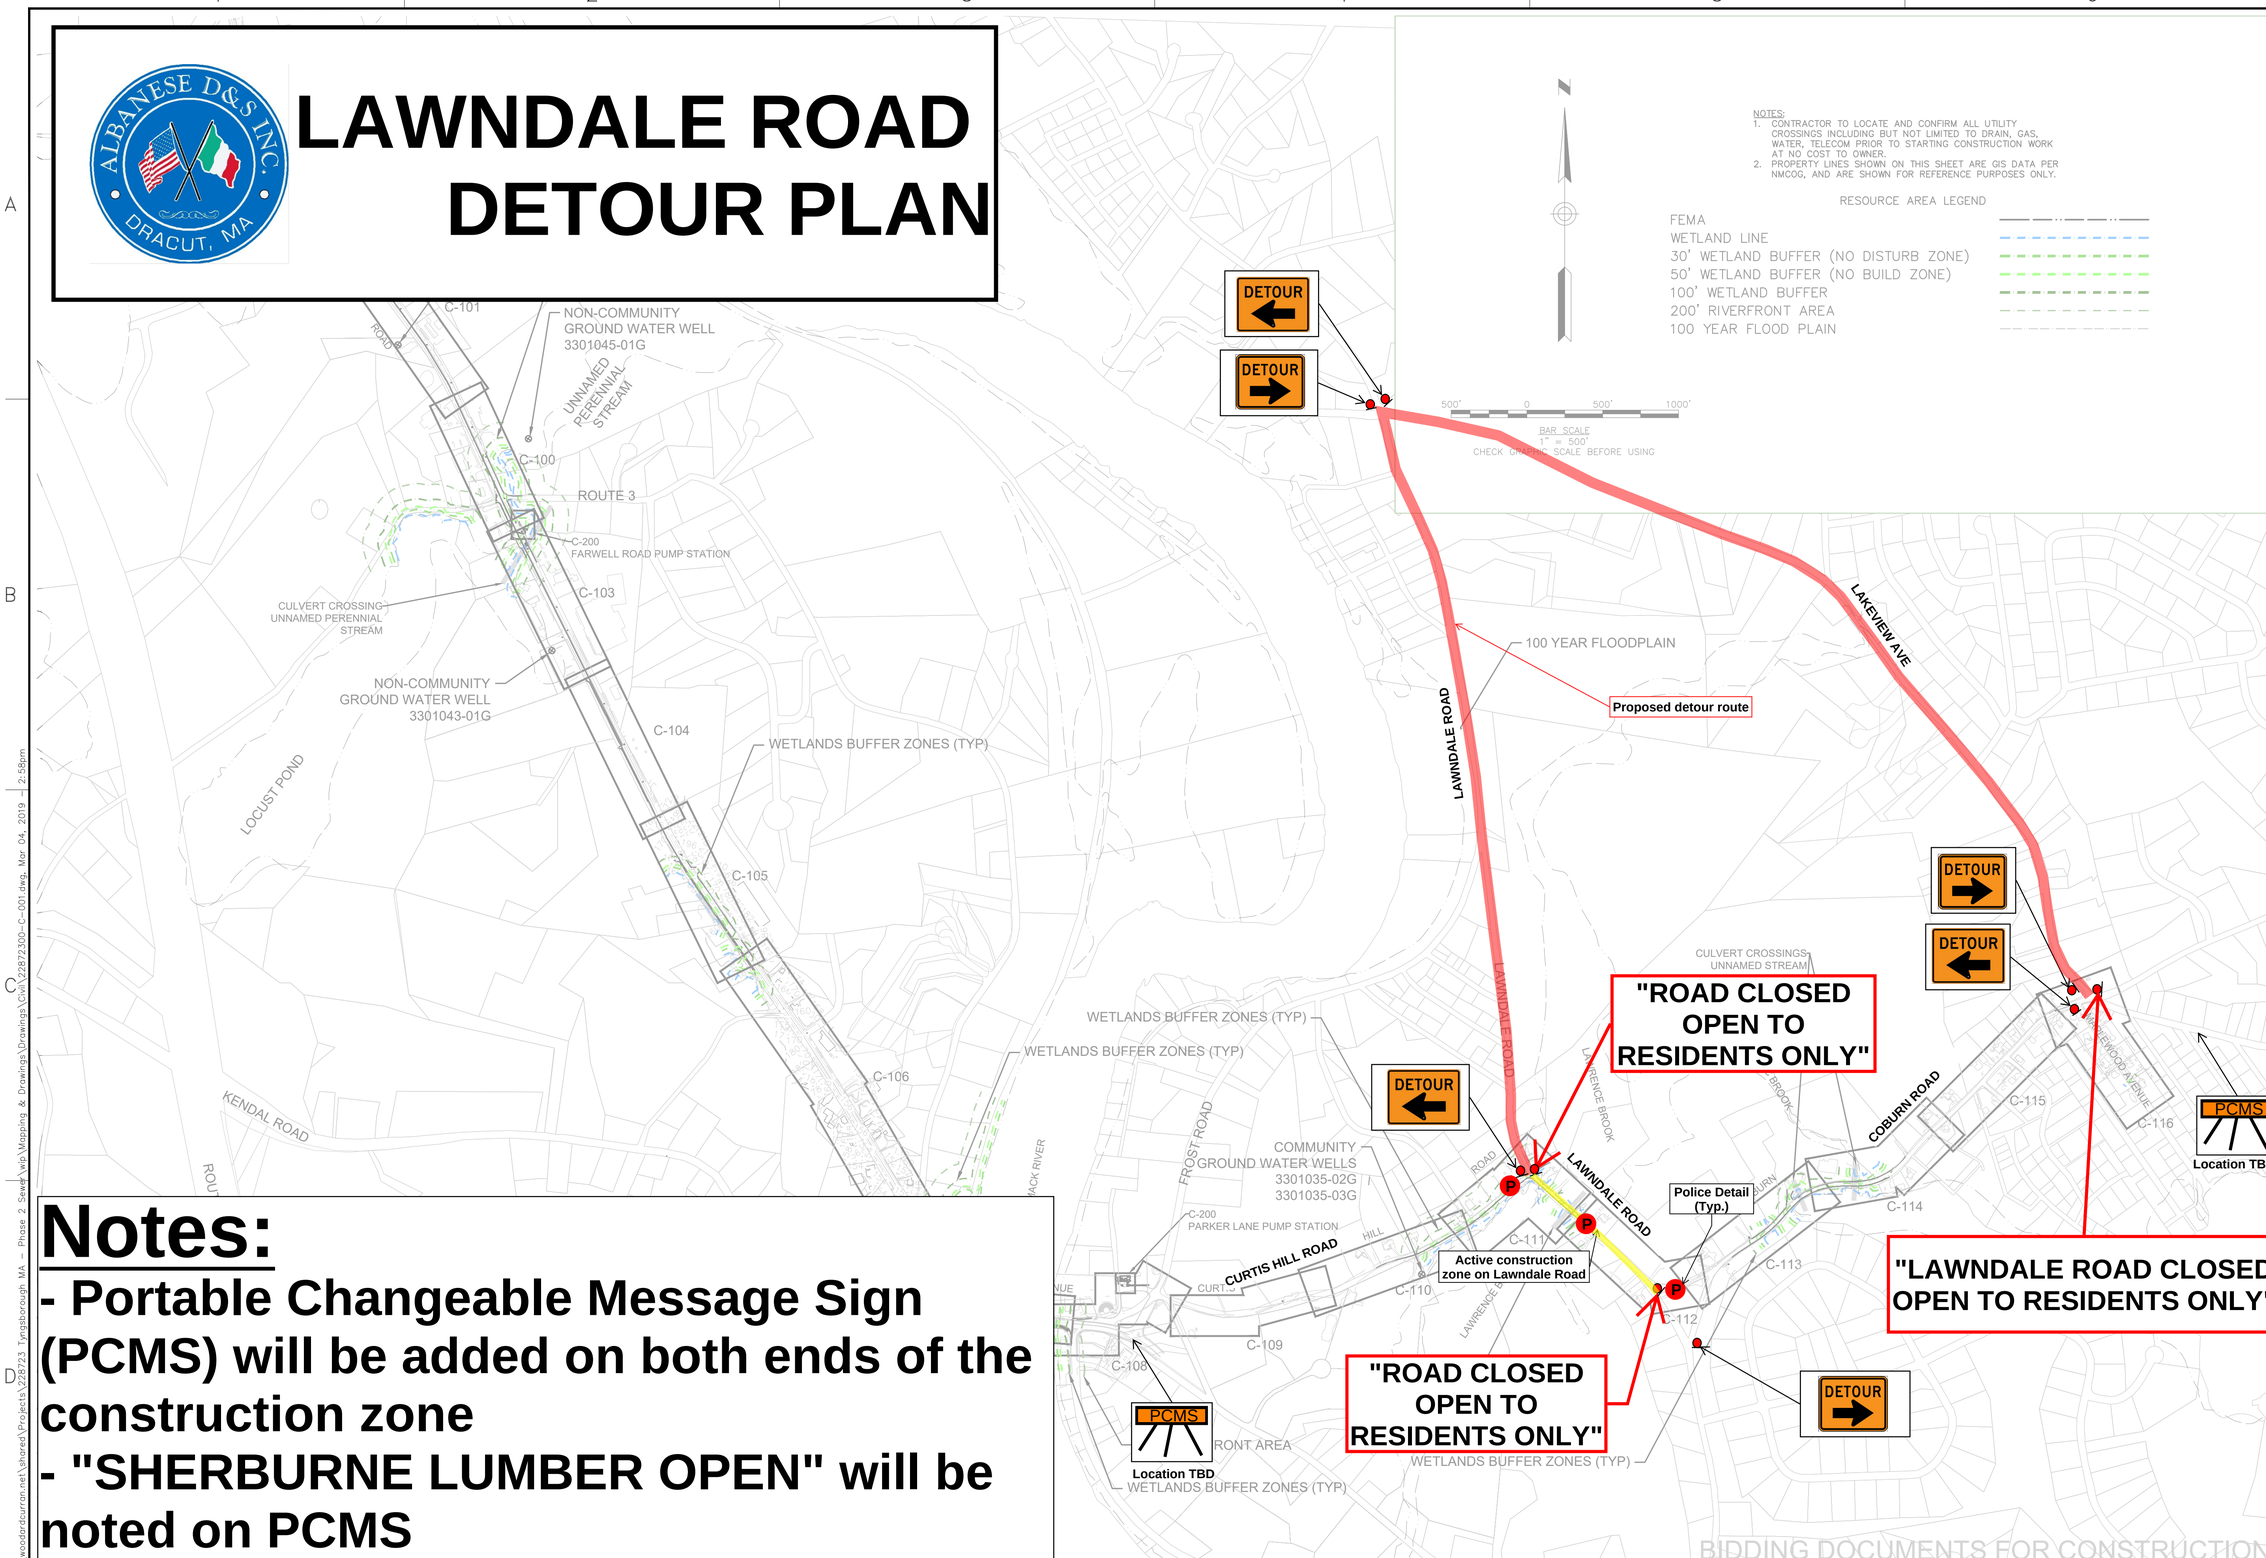

Notes:

- Portable Changeable Message Sign (PCMS) will be added on both ends of the construction zone
- "SHERBURNE LUMBER OPEN" will be noted on PCMS

BIDDING DOCUMENTS FOR CONSTRUCTION

WOODARD & CURRAN
980 Washington Street, Suite 325
Dedham, Massachusetts 02026
800.446.5518 | www.woodardcurran.com
COMMITMENT & INTEGRITY DRIVE RESULTS

THIS DOCUMENT IS THE PROPERTY OF WOODARD & CURRAN INC. AND ITS CLIENT. REPRODUCTION OR MODIFICATION WITHOUT WRITTEN PERMISSION IS PROHIBITED.

COMMONWEALTH OF MASSACHUSETTS
JACOB C. TROIDL
CIVIL
No. 47162
REGISTERED PROFESSIONAL ENGINEER
03/04/2019

REV	DESCRIPTION	DATE

DESIGNED BY: JCT
DRAWN BY: JDE
CHECKED BY: JCT
22872300-C-001.dwg

OVERALL KEY PLAN

TOWN OF TYNGSBOROUGH, MASSACHUSETTS
SEWER COMMISSION

PHASE 2 SEWER PROJECT

JOB NO.: 228723.00
DATE: MARCH 2019
SCALE: 1=500'
SHEET: 3 OF 64

C-001

22x34 SHEET
1:1