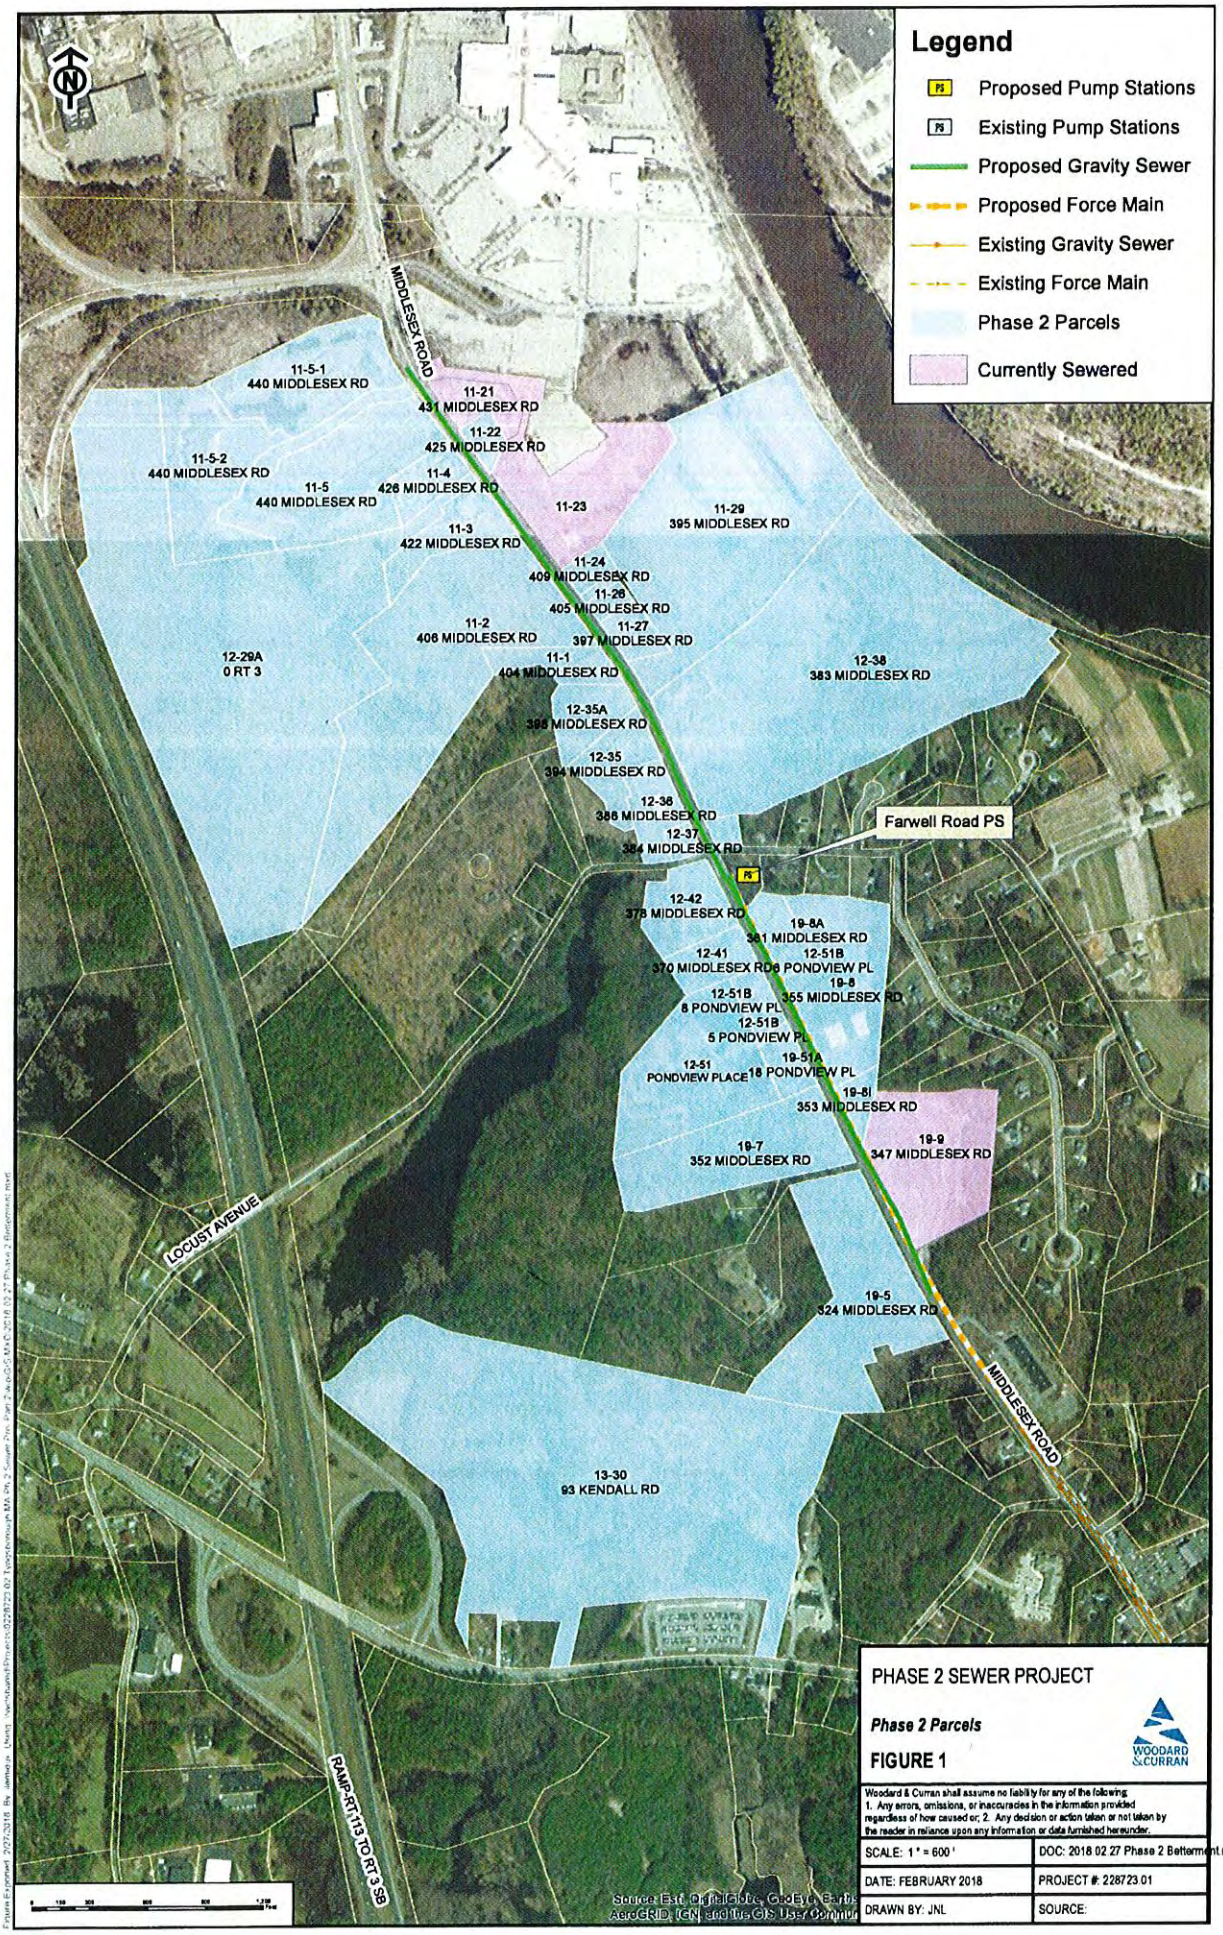
Legend
Proposed Pump Stations
Existing Pump Stations
Proposed Gravity Sewer
Proposed Force Main
Existing Gravity Sewer
Existing Force Main
Phase 2 Parcels
Currently Sewered
MIDDLESEX ROAD
11-5-1
440 MIDDLESEX RD
11-21
431 MIDDLESEX RD
11-22
425 MIDDLESEX RD
11-5-2
440 MIDDLESEX RD
11-4
426 MIDDLESEX RD
11-5
440 MIDDLESEX RD
11-23
11-29
395 MIDDLESEX RD
11-3
422 MIDDLESEX RD
11-24
409 MIDDLESEX RD
11-26
405 MIDDLESEX RD
11-2
406 MIDDLESEX RD
11-27
397 MIDDLESEX RD
12-29A
0 RT 3
11-1
404 MIDDLESEX RD
12-38
383 MIDDLESEX RD
12-35A
398 MIDDLESEX RD
12-35
394 MIDDLESEX RD
12-36
386 MIDDLESEX RD
12-37
384 MIDDLESEX RD
Farwell Road PS
12-42
378 MIDDLESEX RD
19-8A
381 MIDDLESEX RD
12-51B
6 PONDVIEW PL
12-41
370 MIDDLESEX RD
19-8
355 MIDDLESEX RD
12-51B
8 PONDVIEW PL
12-51B
5 PONDVIEW PL
19-51A
12-51
PONDVIEW PLACE
18 PONDVIEW PL
19-8I
353 MIDDLESEX RD
19-7
352 MIDDLESEX RD
19-9
347 MIDDLESEX RD
LOCUST AVENUE
19-5
324 MIDDLESEX RD
MIDDLESEX ROAD
13-30
93 KENDALL RD
RAMP-RT 113 TO RT 3 SB
PHASE 2 SEWER PROJECT
Phase 2 Parcels
FIGURE 1
WOODARD & CURRAN
Woodard & Curran shall assume no liability for any of the following:
1. Any errors, omissions, or inaccuracies in the information provided regardless of how caused or; 2. Any decision or action taken or not taken by the reader in reliance upon any information or data furnished hereunder.
SCALE: 1" = 600'
DOC: 2018 02 27 Phase 2 Betterment.m
DATE: FEBRUARY 2018
PROJECT #: 228723.01
DRAWN BY: JNL
SOURCE: