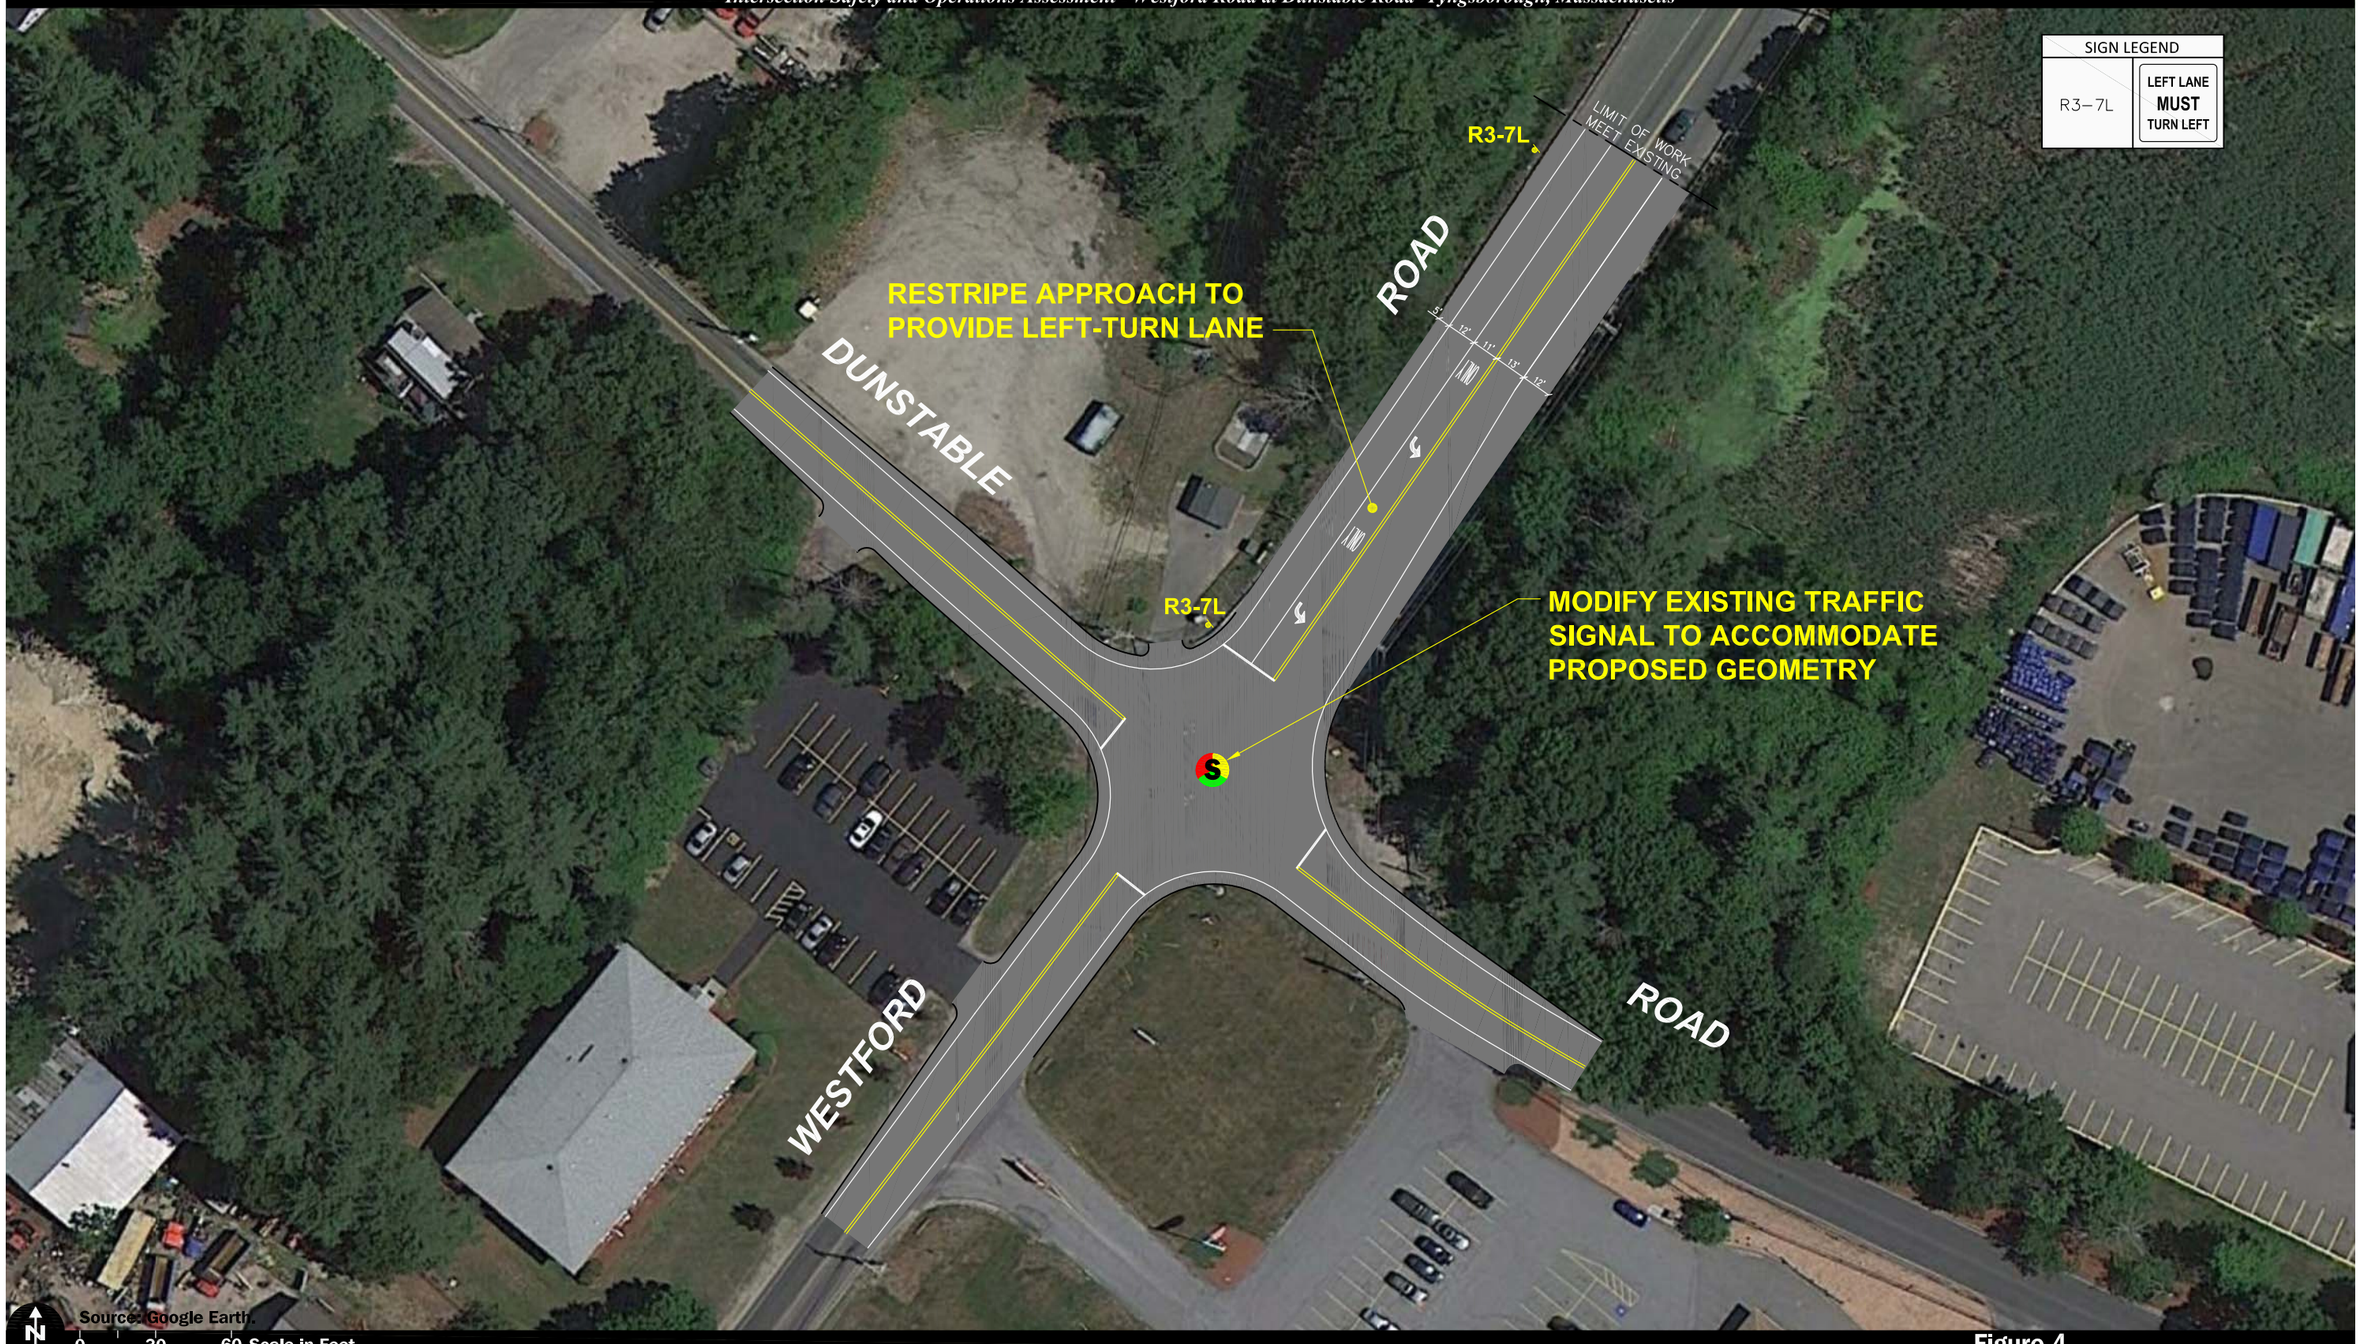

Figure 4

Westford Road Lane Use Modification

Vanasse & Associates, Inc.
Transportation Engineers & Planners

R:\6598\6598cn4.dwg 12/16/2013 2:59:01 PM

Copyright © 2013 by VAi. All Rights Reserved.